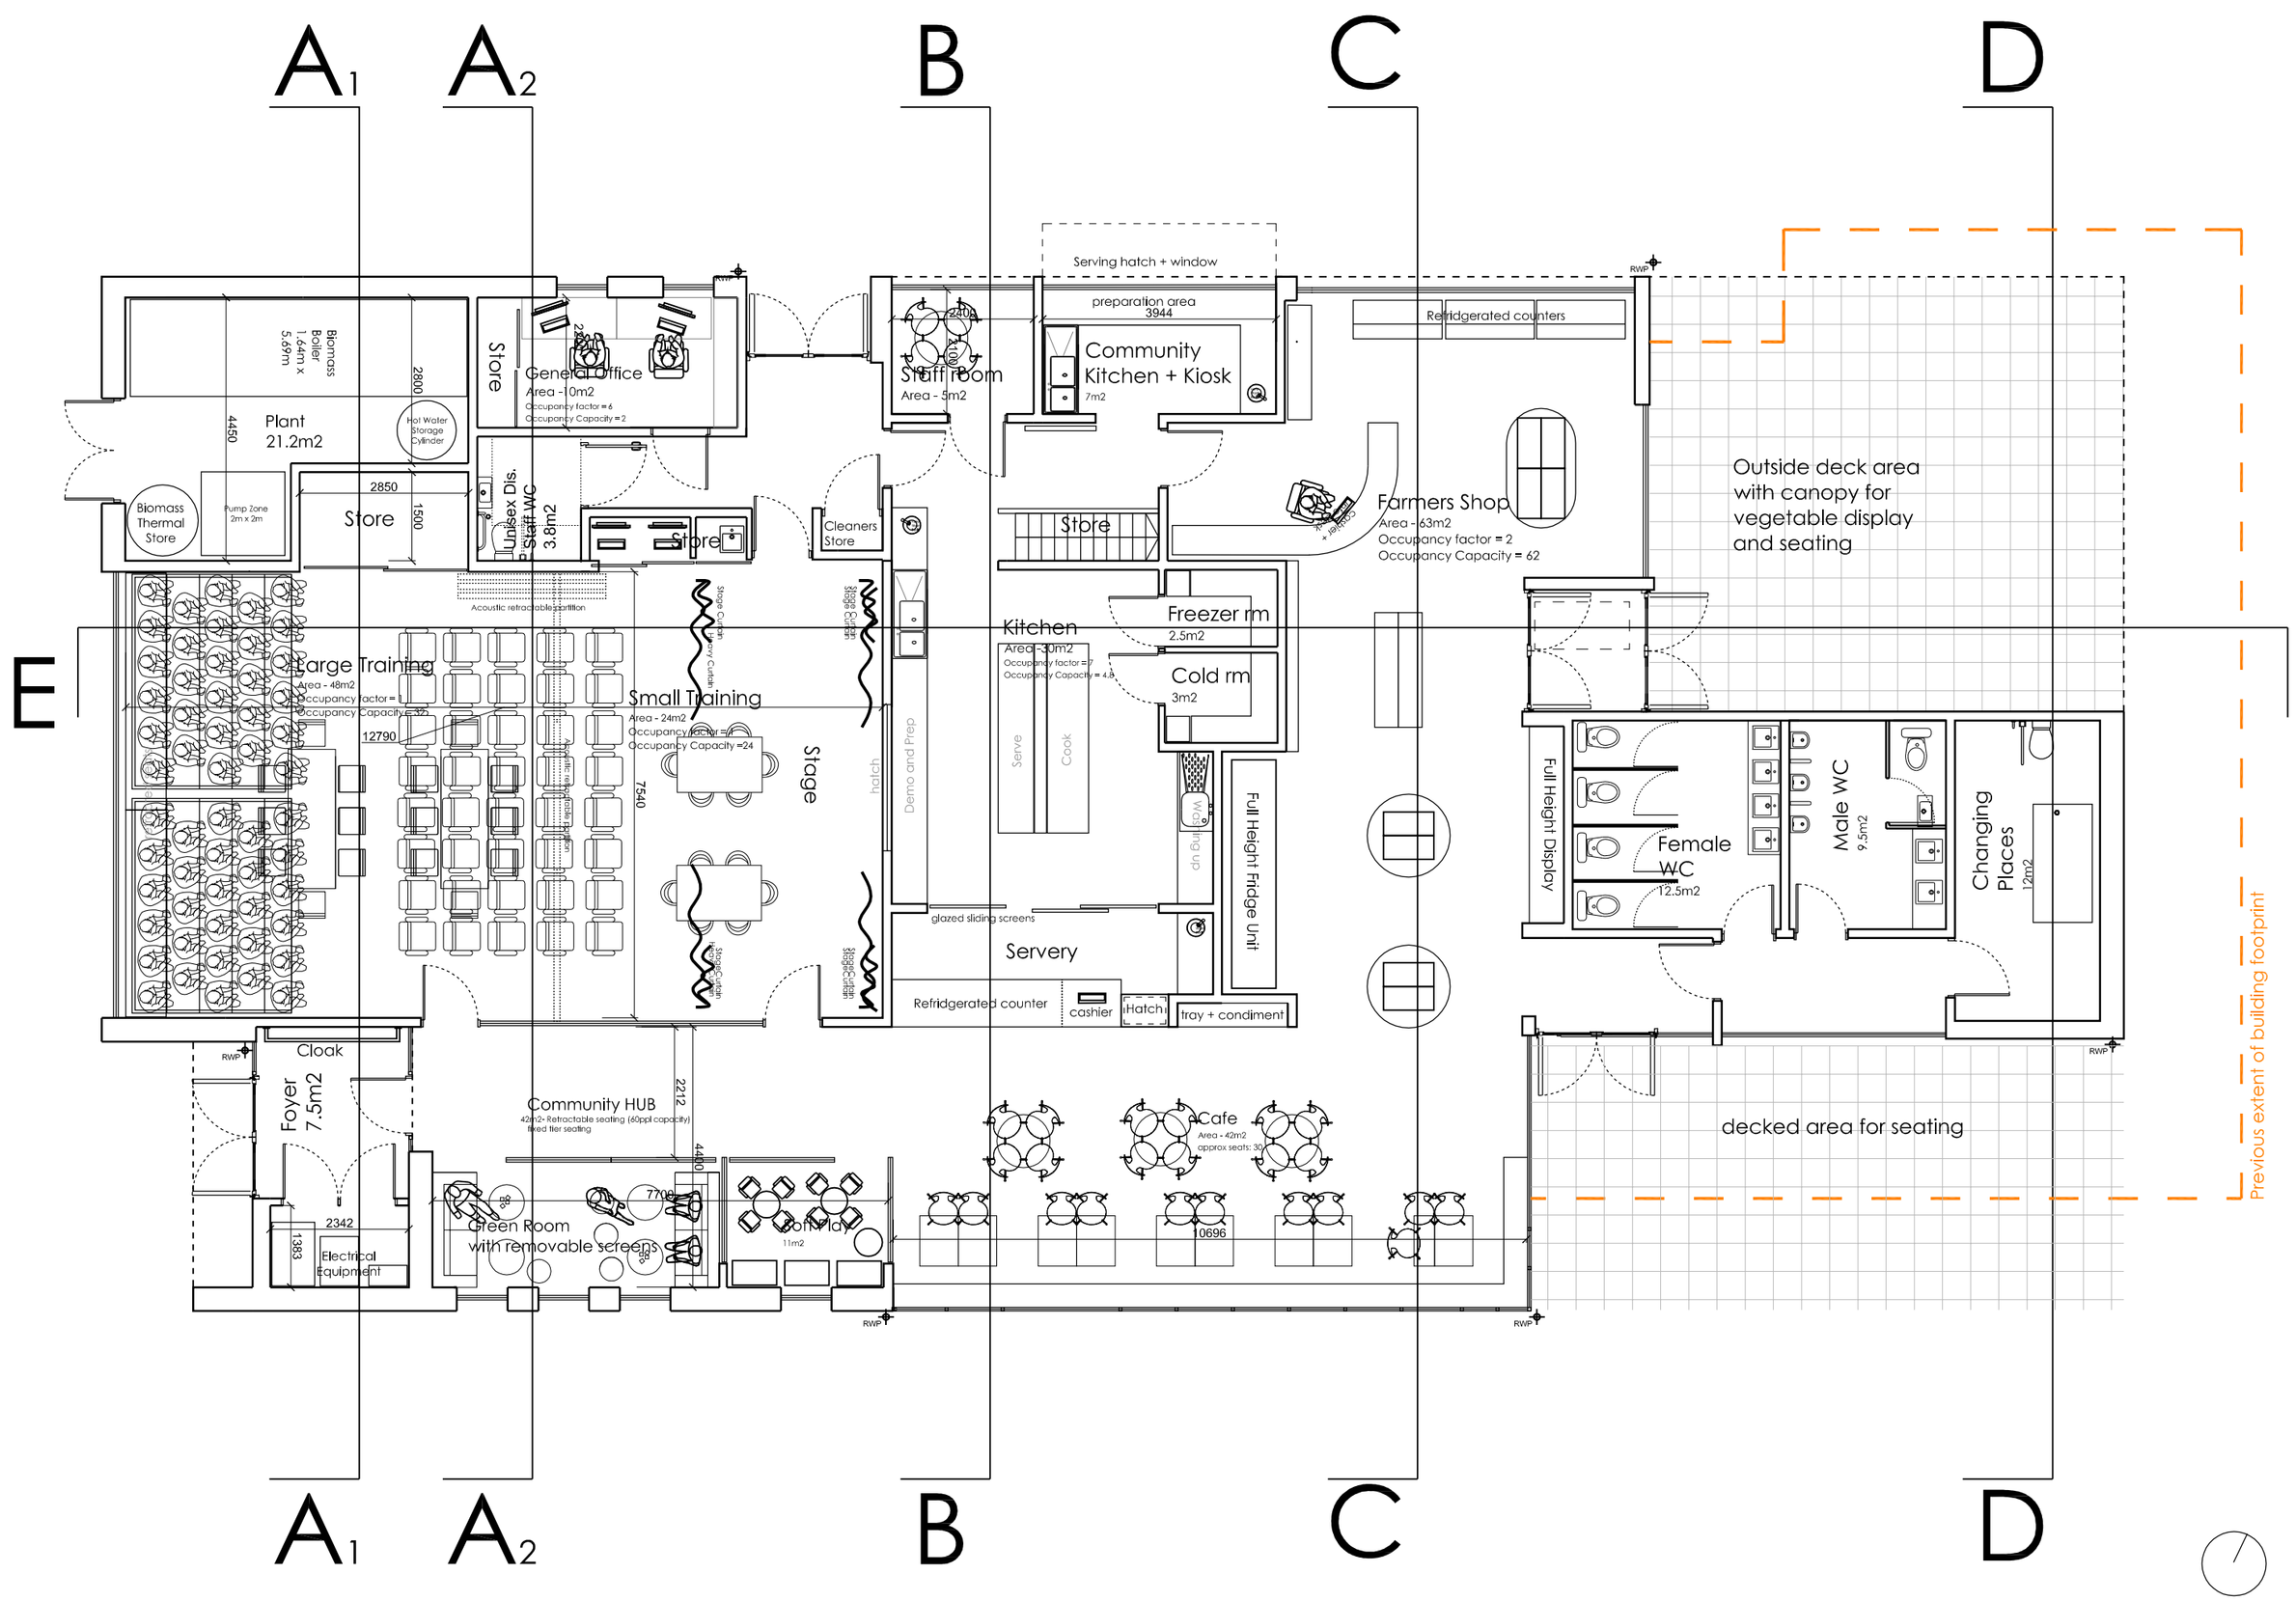

Ground floor
GIFA - 448m2

50mm
When printing from PDF this line should measure 50mm
0
When printing from PDF this line should measure 50mm
50mm

Rev	Date	Notes
A	19.05.15	PLANNING APPLICATION
B	08.06.15	Columns supporting canopy over deck area shown.
C	12.11.15	Drawing revised to show further savings.
D	24.05.16	Drawing revised to show further savings- BLF submission

RISK REGISTER

No.	Date	Description

NOTES

DO NOT SCALE
The Contractor must check & verify all Site & Building Dimensions, Levels & Sewer Inverts at DCM's before commencing work.
This Drawing must be read with the NBS Contract Specification and any related Structural Engineer or Specialist Contractors Drawings.

COPYRIGHT:
The information contained on this drawing is the sole copyright of anderson bell + christie & may not be reproduced without express written permission. Anderson Bell Christie Architect's License number for copy or display of OS Data is LIG0388.

PLANNING

Project
Crossroads Community Hub

Client
Crossroads Community HUB

Drawing
Ground Floor Plan
Hall Layout 1

Job No.	Drg No.	Rev.
1050	AL(0)100	D

Scale	Sheet	Scale	Sheet	Scale	Sheet
1:100	A2				

Drawn	Date	Checked
GM	04/02/15	CD

anderson bell + christie
architects

382 Great Western Road
Glasgow G4 9HT
T:(+44) 0141 339 1515
F:(+44) 0141 339 0505
E:gen@andersonbellchrlstle.com
W: www.andersonbellchristie.com

CAD Ref.